



EXHIBIT F
EASEMENT FOR BUILDING ESSENTIALS IN DEDICATED PUBLIC WAY

[depiction]

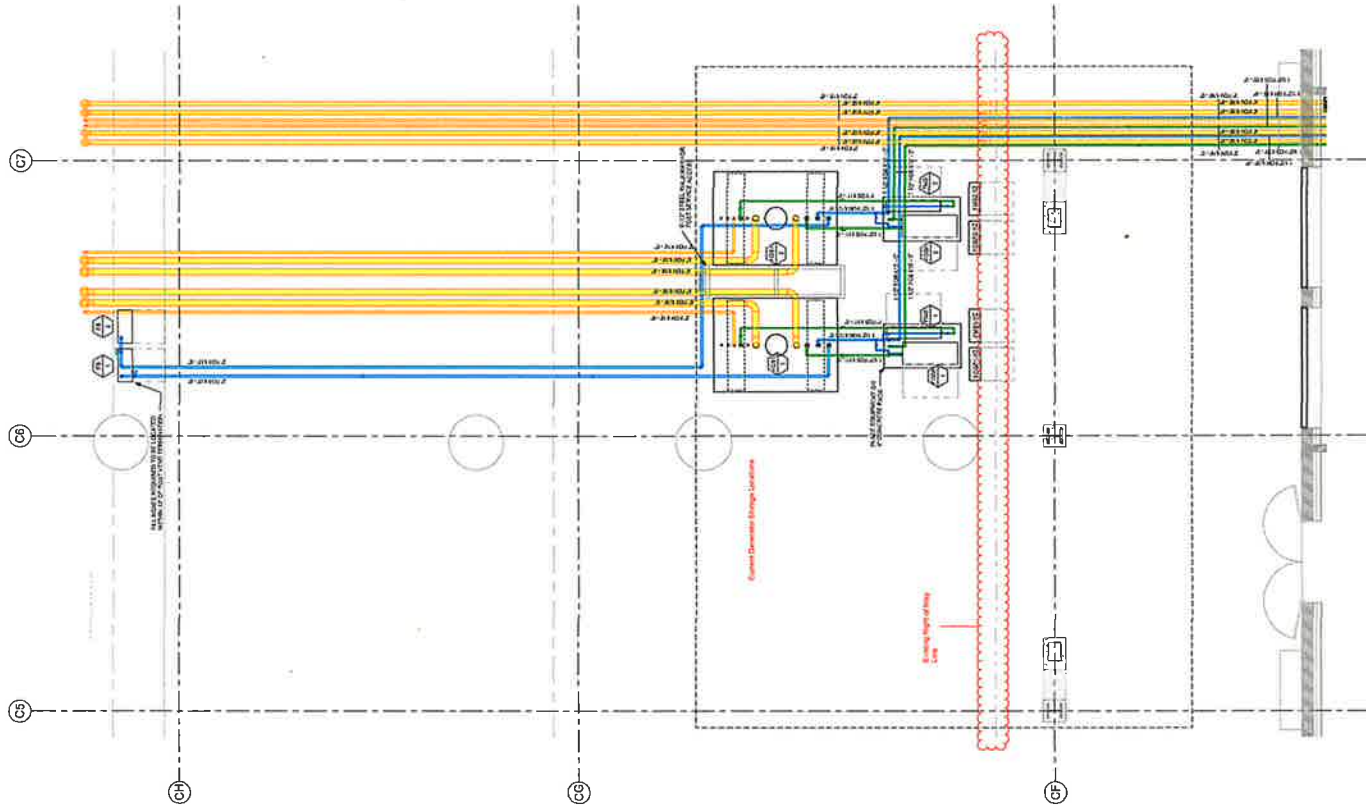

1 Fuel Oil Plan - BUS PARKING
SCALE: 1/4" = 1'-0"

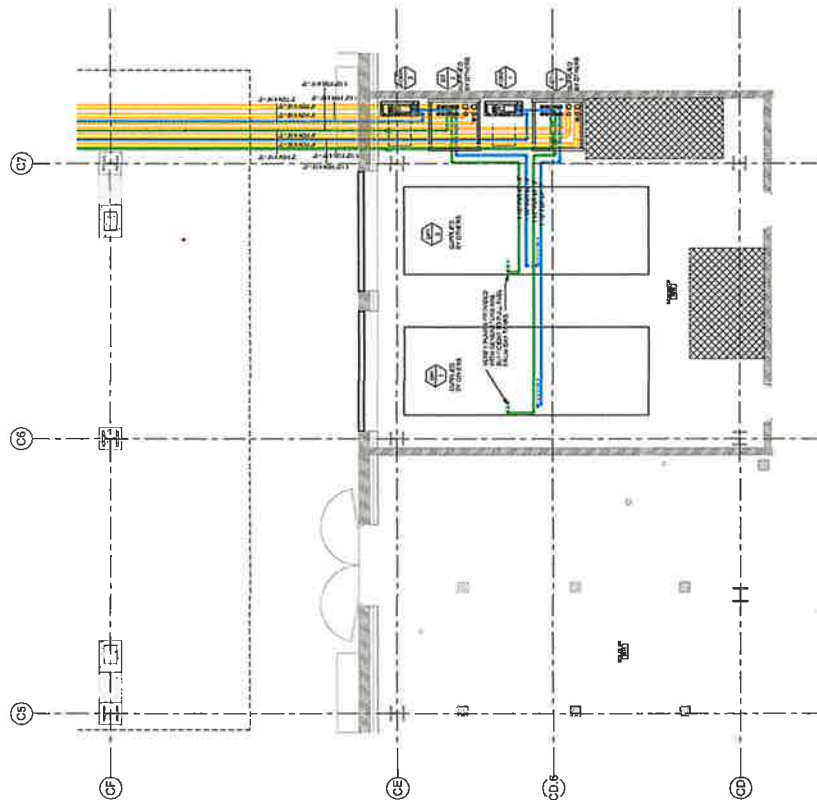

2 Fuel Oil Plan - GENERATOR
SCALE: 1/4" = 1'-0"










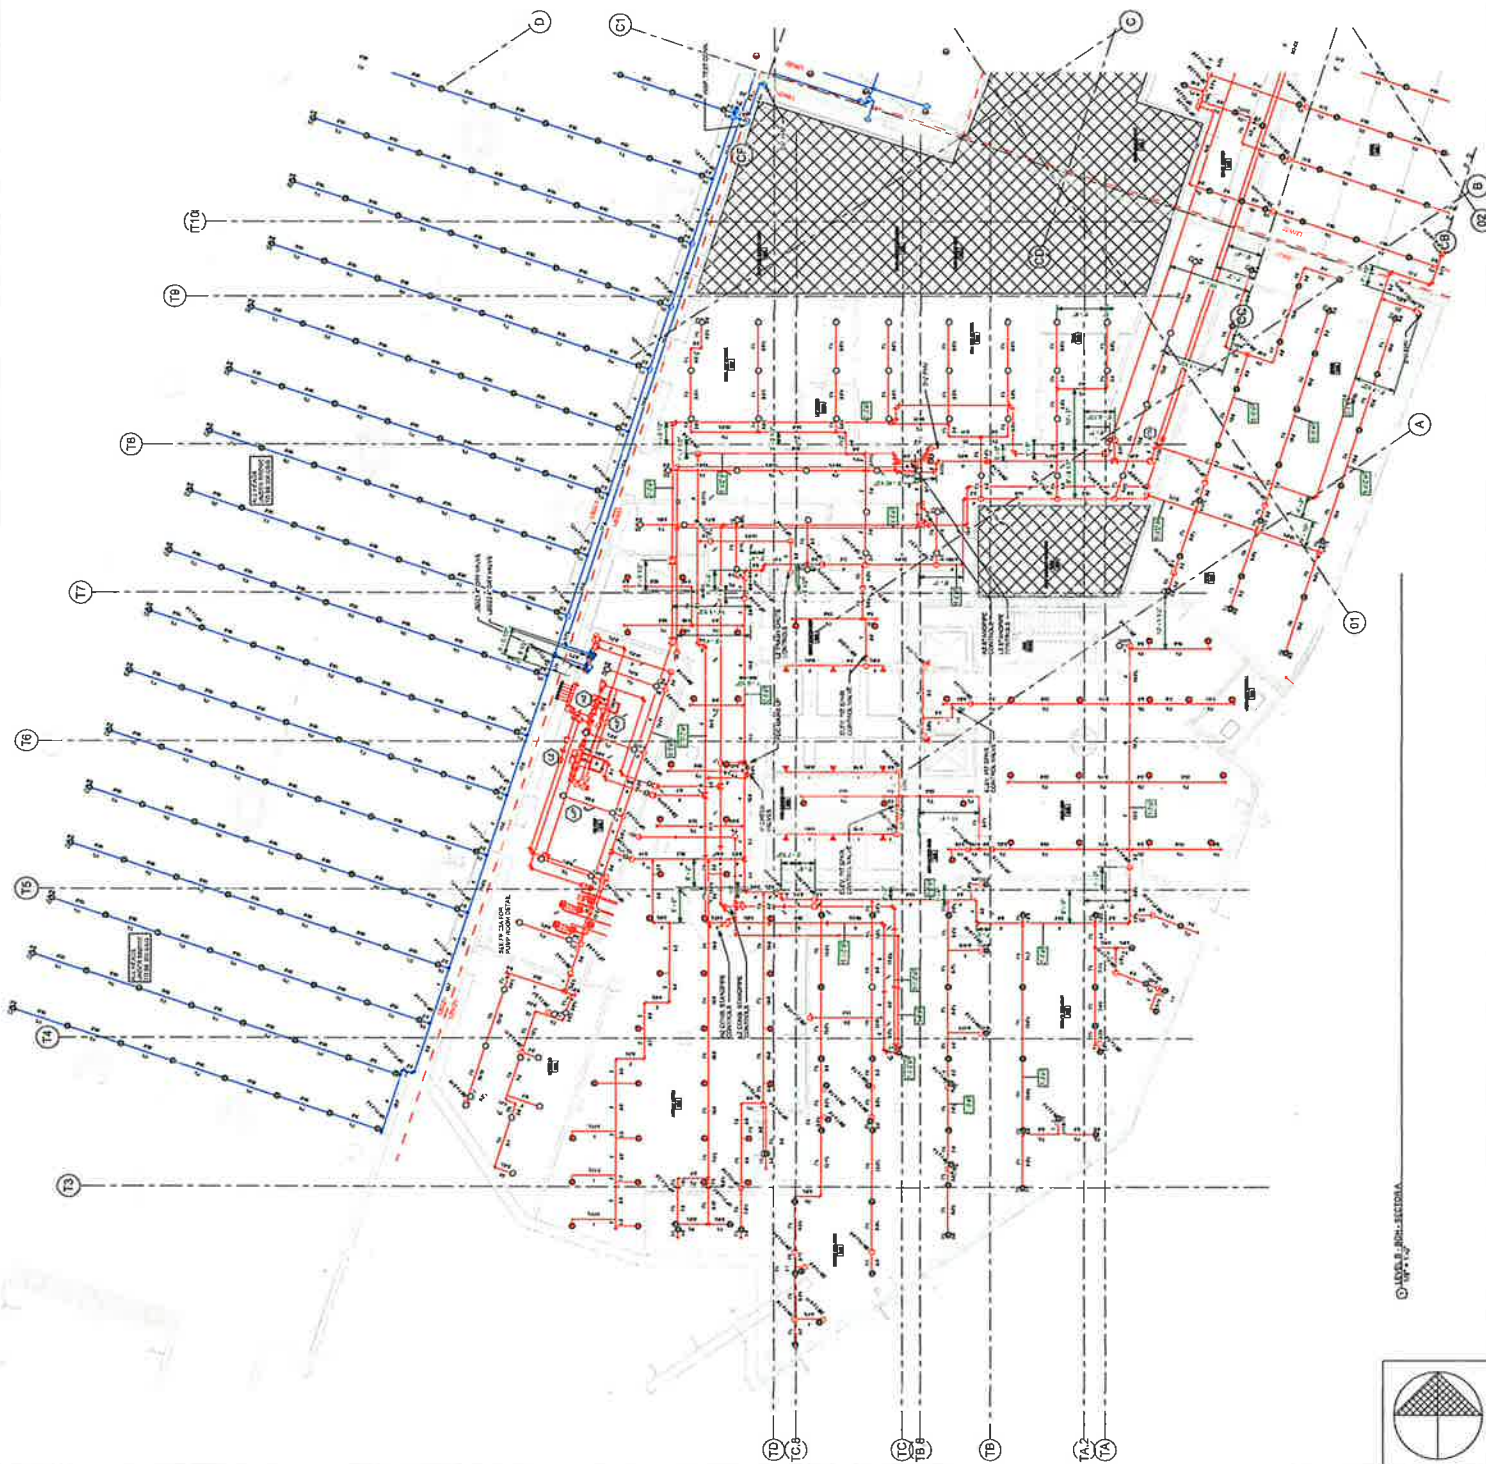


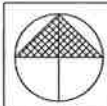

FP1.00A

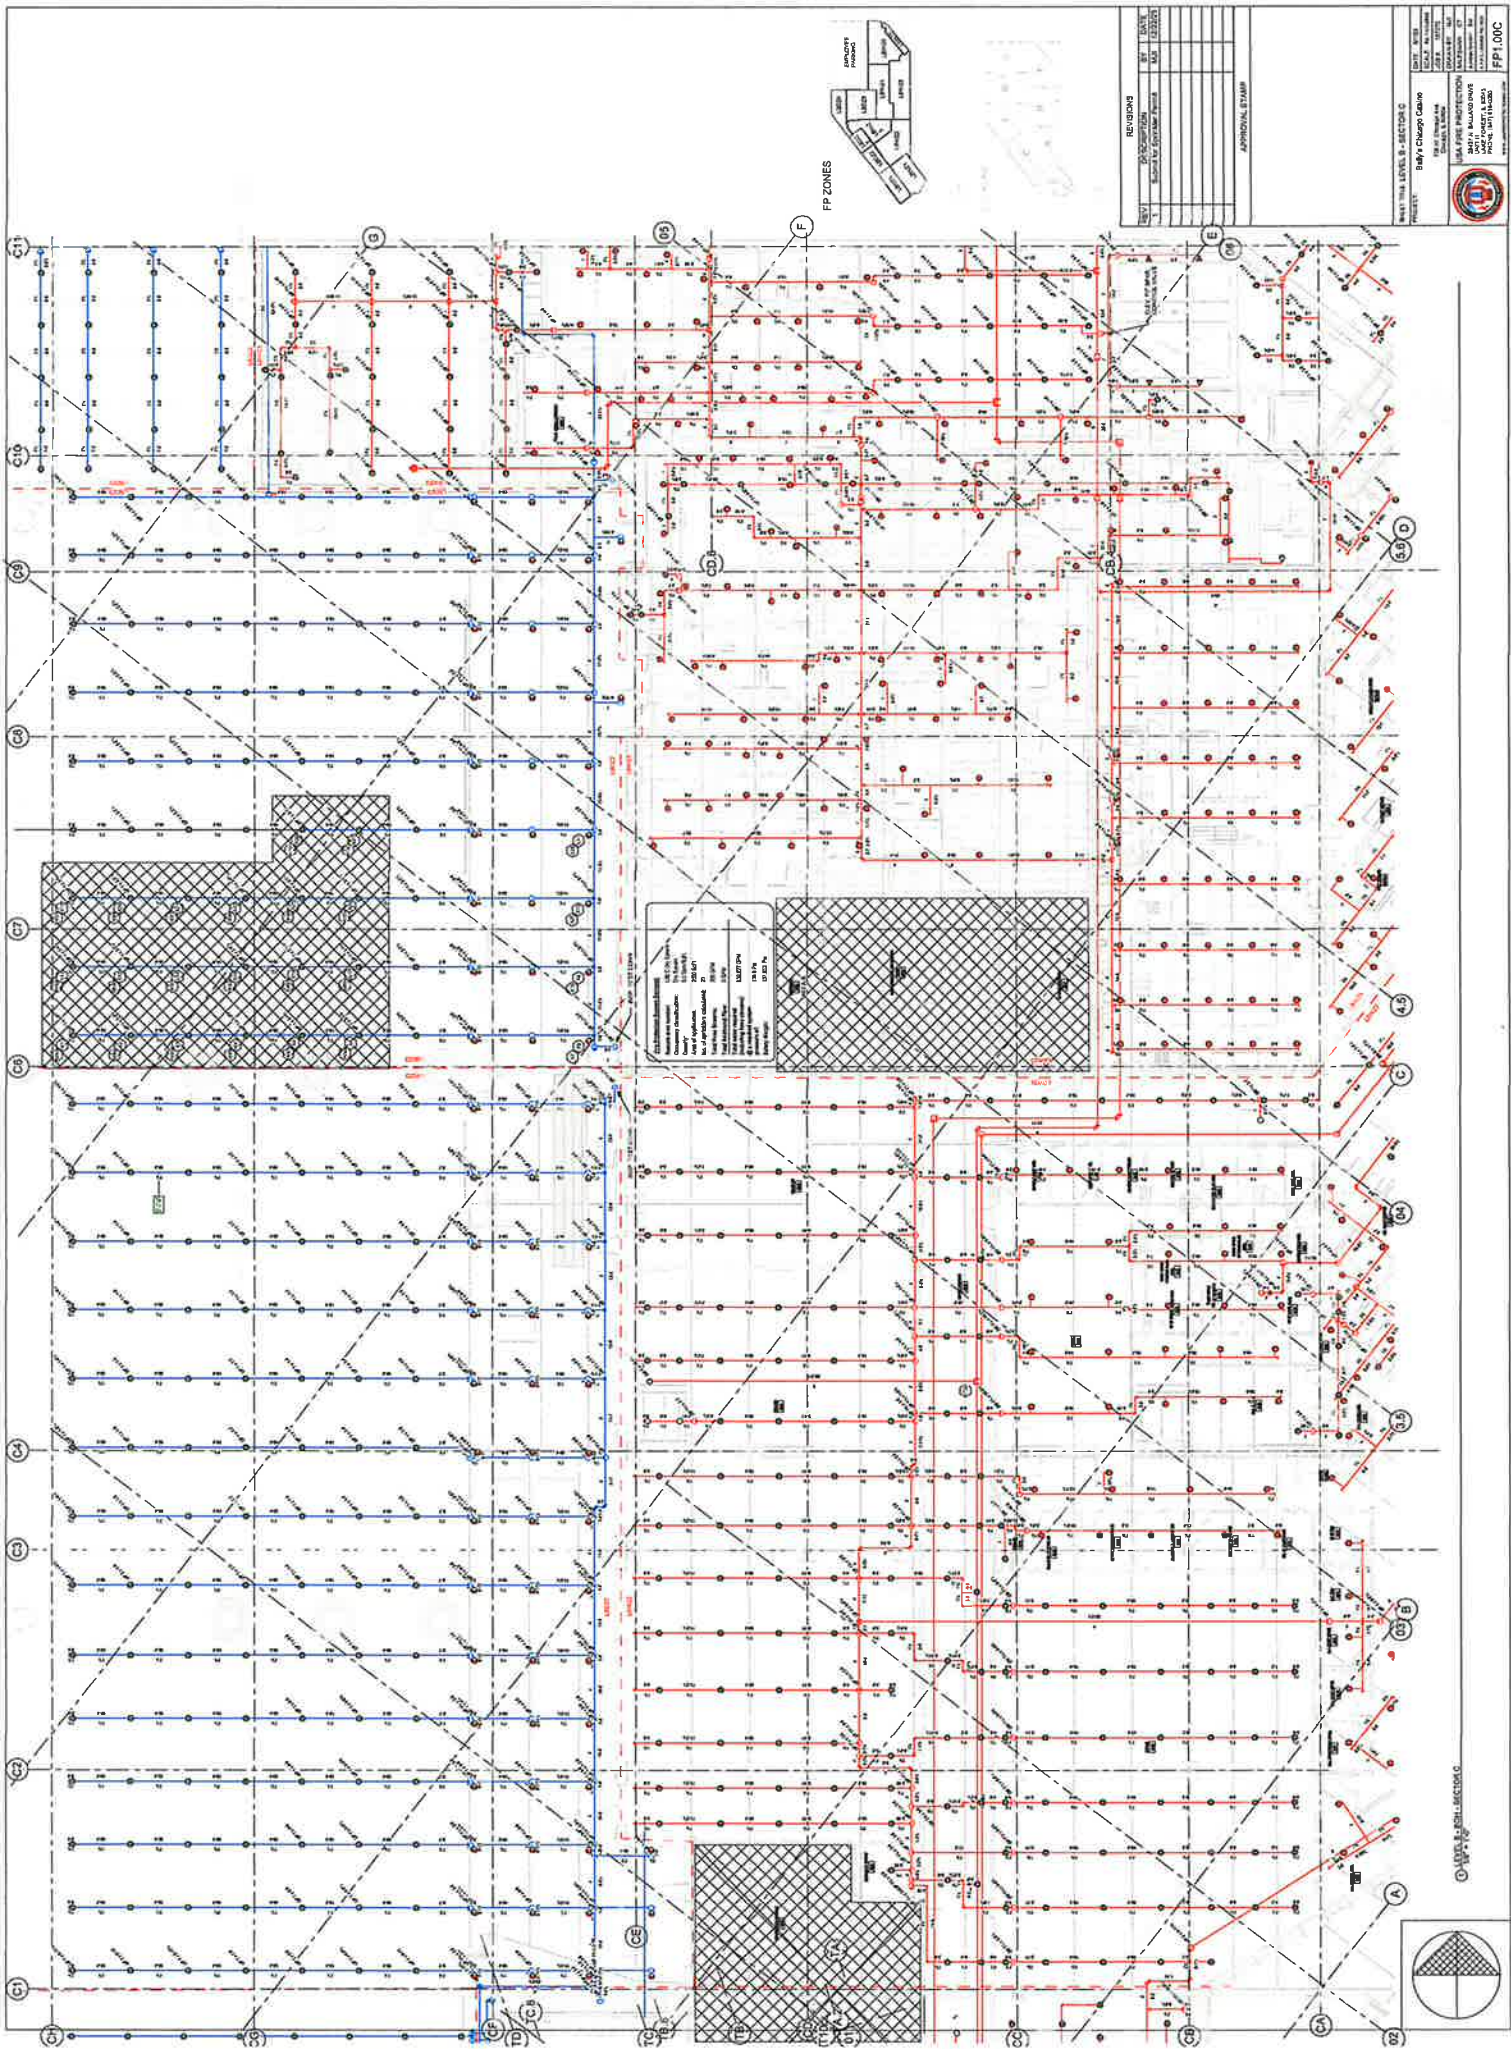

REVISIONS	
NO.	DESCRIPTION
1	ISSUED FOR PERMIT
2	ISSUED FOR PERMIT
APPROVAL STAMP	

